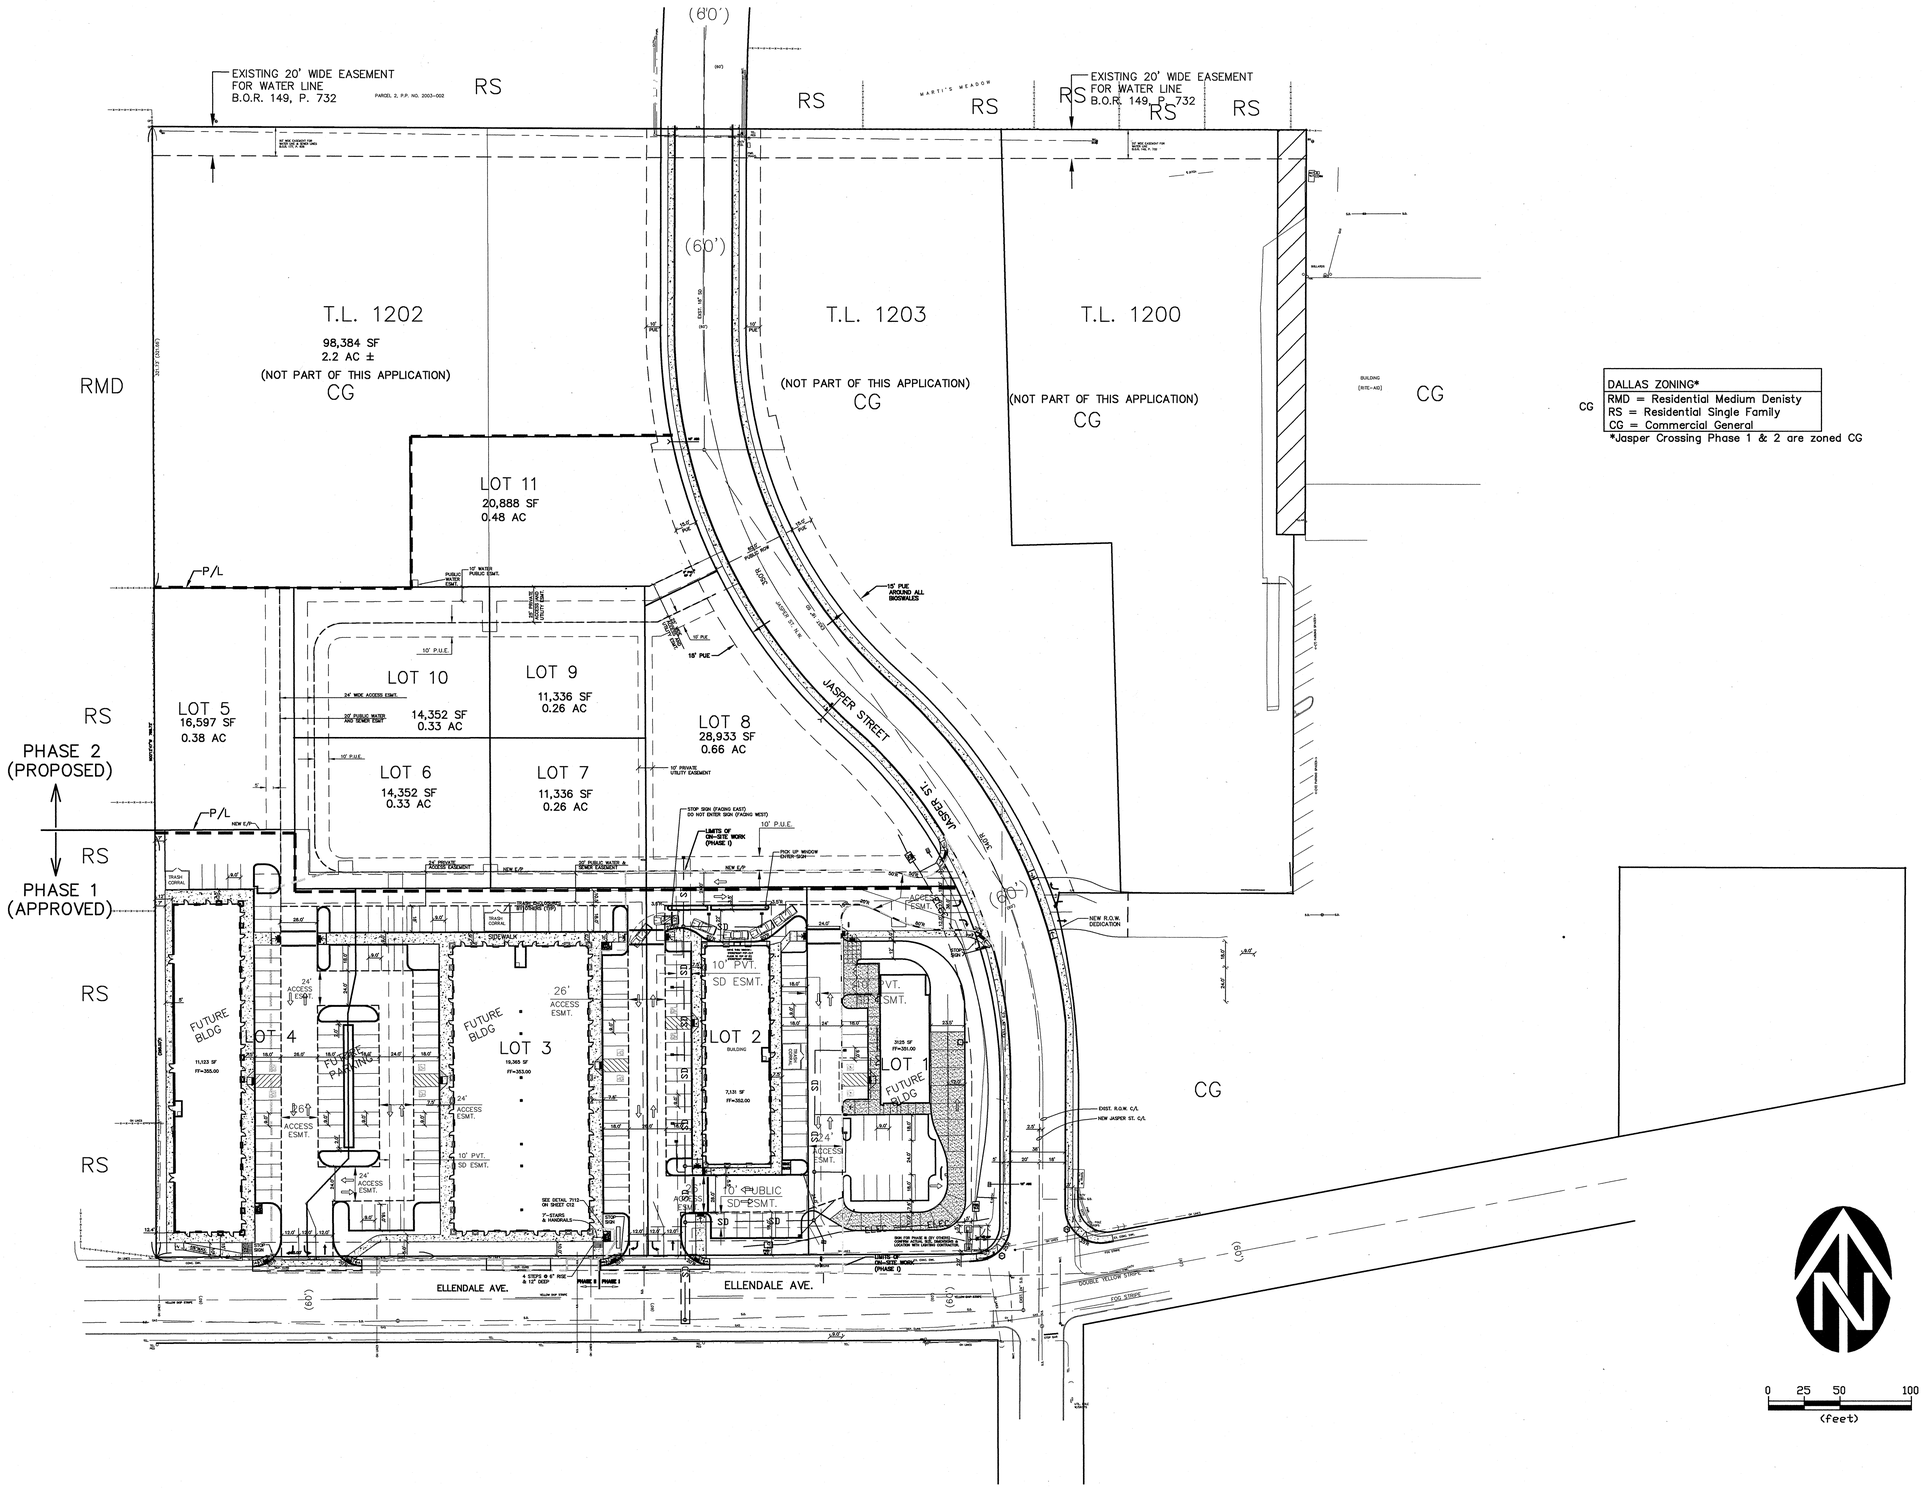

DALLAS ZONING*
RMD = Residential Medium Denisty
RS = Residential Single Family
CG = Commercial General

*Jasper Crossing Phase 1 & 2 are zoned CG

NO.	DATE	DESCRIPTION	BY
		REVISIONS	

SCALE
HORIZ: 1" = 50'
VERT: –
DSN. JW
DRN. BIF
CKD. DBK
DATE: DEC 08

REGISTERED PROFESSIONAL ENGINEER 185529PE OREGON JULY 10, 1996 DANIEL B. KIZER
PRELIMINARY
EXPIRES: JUNE 30, 2009

WESTECH ENGINEERING, INC.
CONSULTING ENGINEERS AND PLANNERS
3841 Fairview Industrial Dr. S.E., Suite 100, Salem, OR 97302
Phone: (503) 585-2474 Fax: (503) 585-3986
E-mail: westech@westech-eng.com

DR. EDWARDSON
SALEM, OR

JASPER CROSSING SUBDIVISION PHASE 2

SUBDIVISION PLAN

SHEET
C5 OF ____

JOB NUMBER
2552.0000.0